REFER TO TCP 100.01 FOR SIGN SPACING AND TAPER LENGTHS

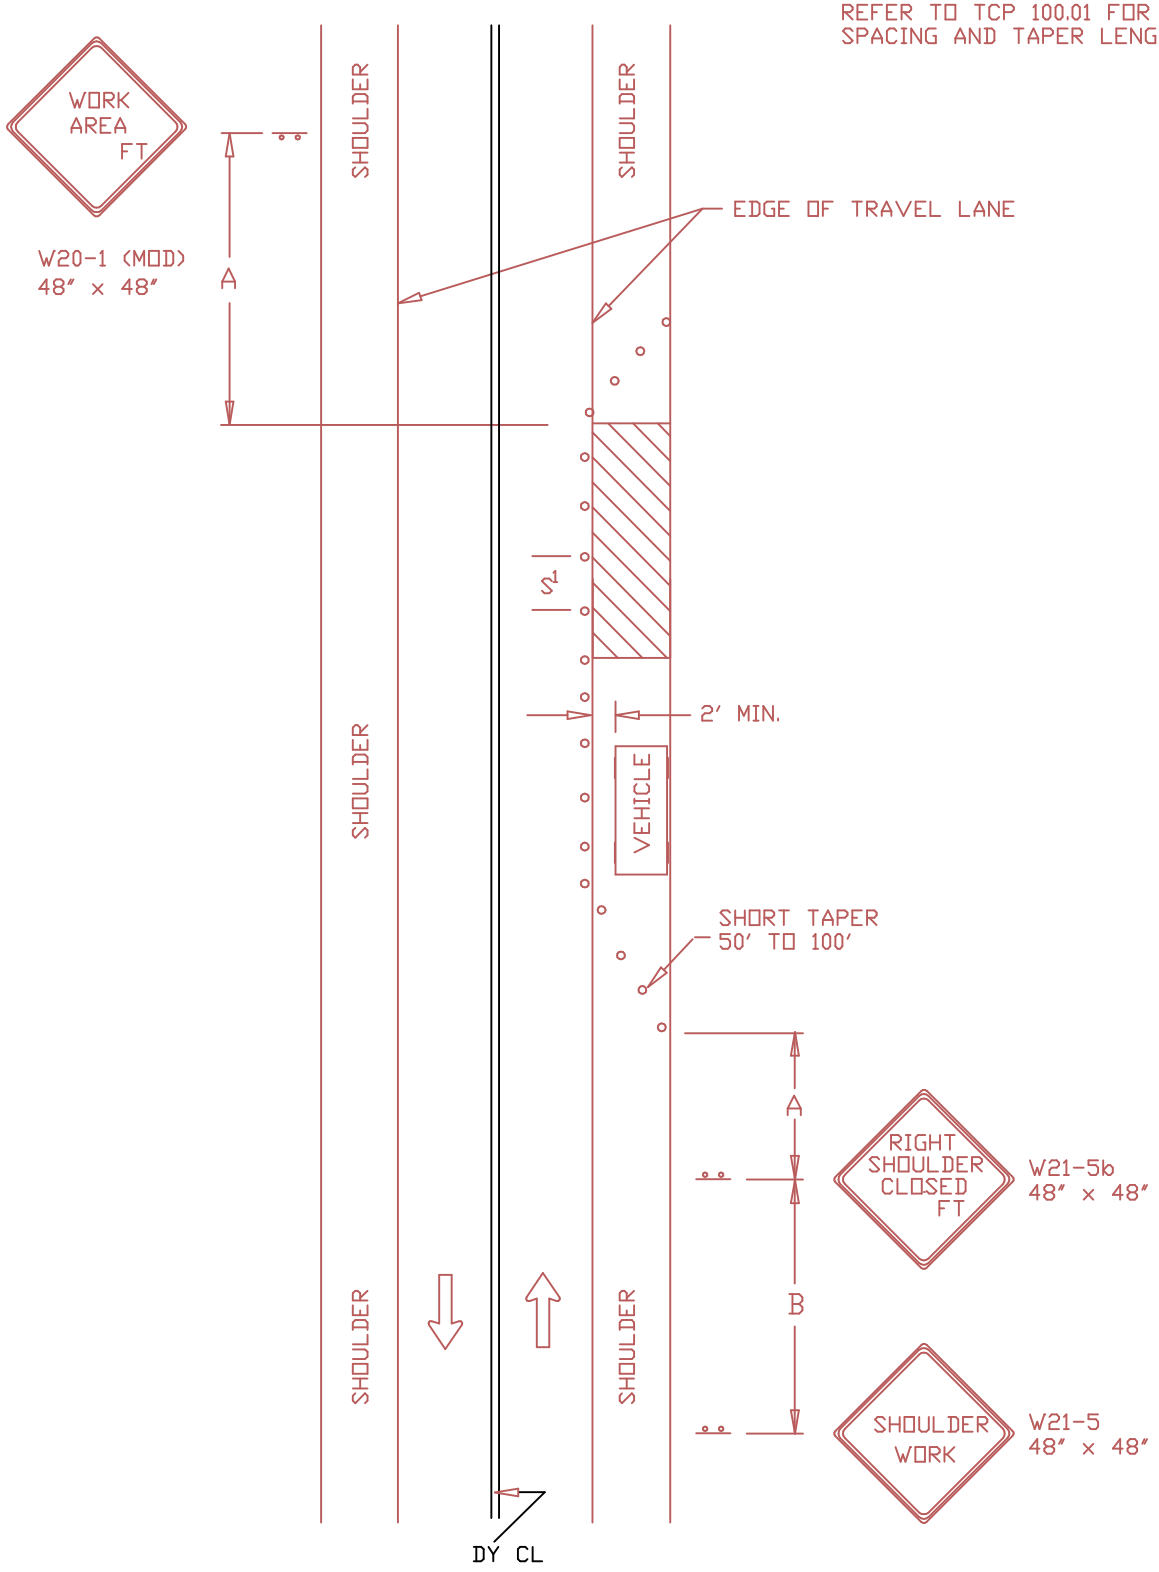

DIRECTION OF TRAFFIC

SIGN

WORK SITE

TRAFFIC DRUMS OR CONES

S^1=30 FT.

S^2=10 FT.

REVISION BY	DATE	APPROVED

DATE 07-01-04	TRAFFIC OPERATIONS SECTION MONTGOMERY COUNTY, MARYLAND
DES. BY MCDPWT	TRAFFIC CONTROL FOR SHOULDER WORK
DRAWN BY TCLE	APPROVED
SCALE NTS	CHIEF, TRAFFIC OPERATIONS SECTION
	STANDARD TCP-101.01 ___ OF ___ SHEETS