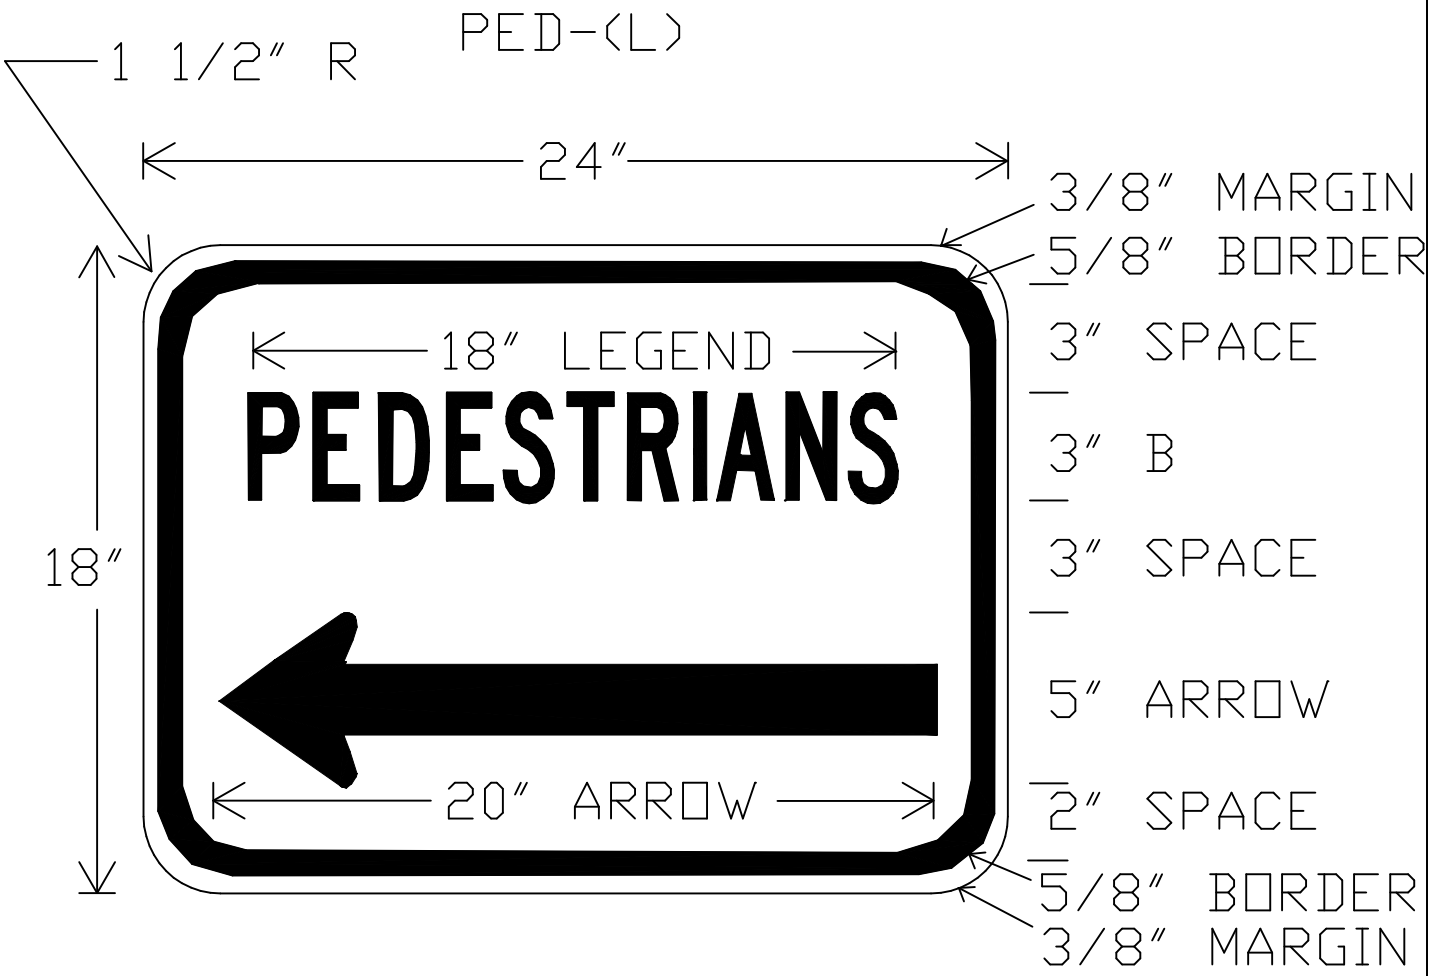

BLACK LEGEND AND BORDER
ON WHITE BACKGROUND

REVISION BY	DATE	APPROVED

DATE 07-01-04	TRAFFIC OPERATIONS SECTION MONTGOMERY COUNTY, MARYLAND
DES. BY MCDPWT	SIGN DETAIL FOR PEDESTRIAN SIDEWALK BY-PASS
DRAWN BY TCLE	APPROVED
SCALE NTS	CHIEF, TRAFFIC OPERATIONS SECTION
	STANDARD TCP-107.02.01 ___ OF ___ SHEETS