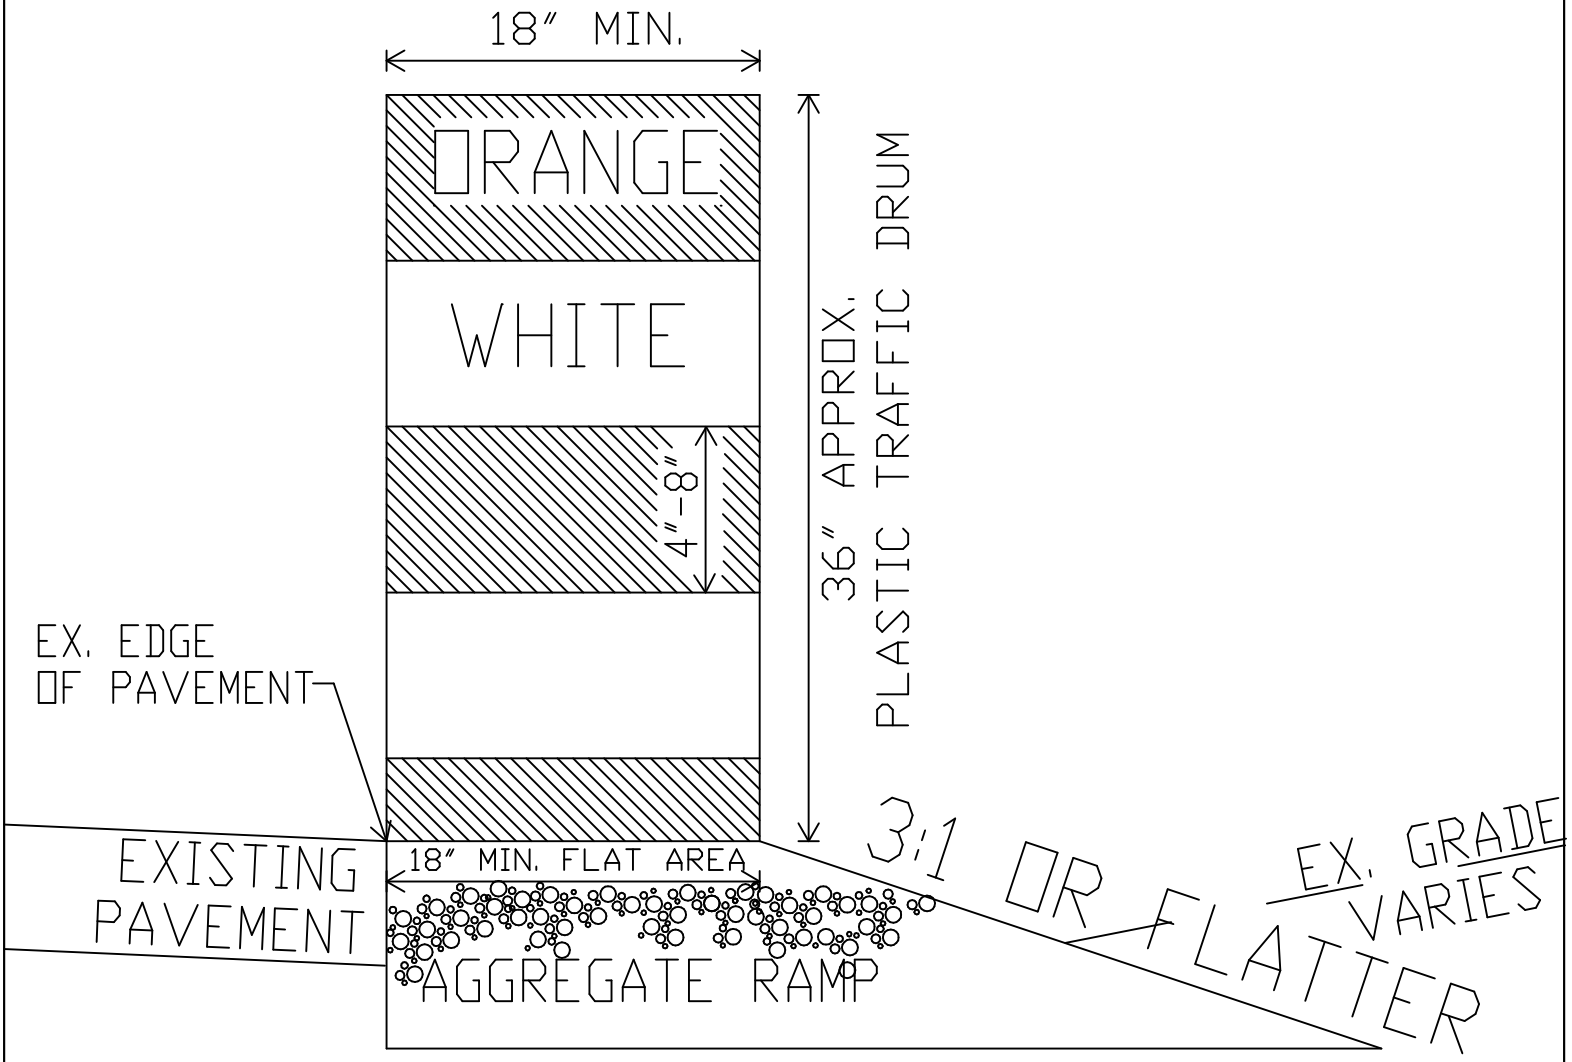

REVISION BY	DATE	APPROVED

DATE 07-01-04	TRAFFIC OPERATIONS SECTION MONTGOMERY COUNTY, MARYLAND
DES. BY MCDPWT	TEMPORARY AGGREGATE RAMP DETAIL FOR NON-WORKING HOURS
DRAWN BY TCLE	APPROVED
SCALE NTS	CHIEF, TRAFFIC OPERATIONS SECTION
	STANDARD TCP-108.01 ___ OF ___ SHEETS